
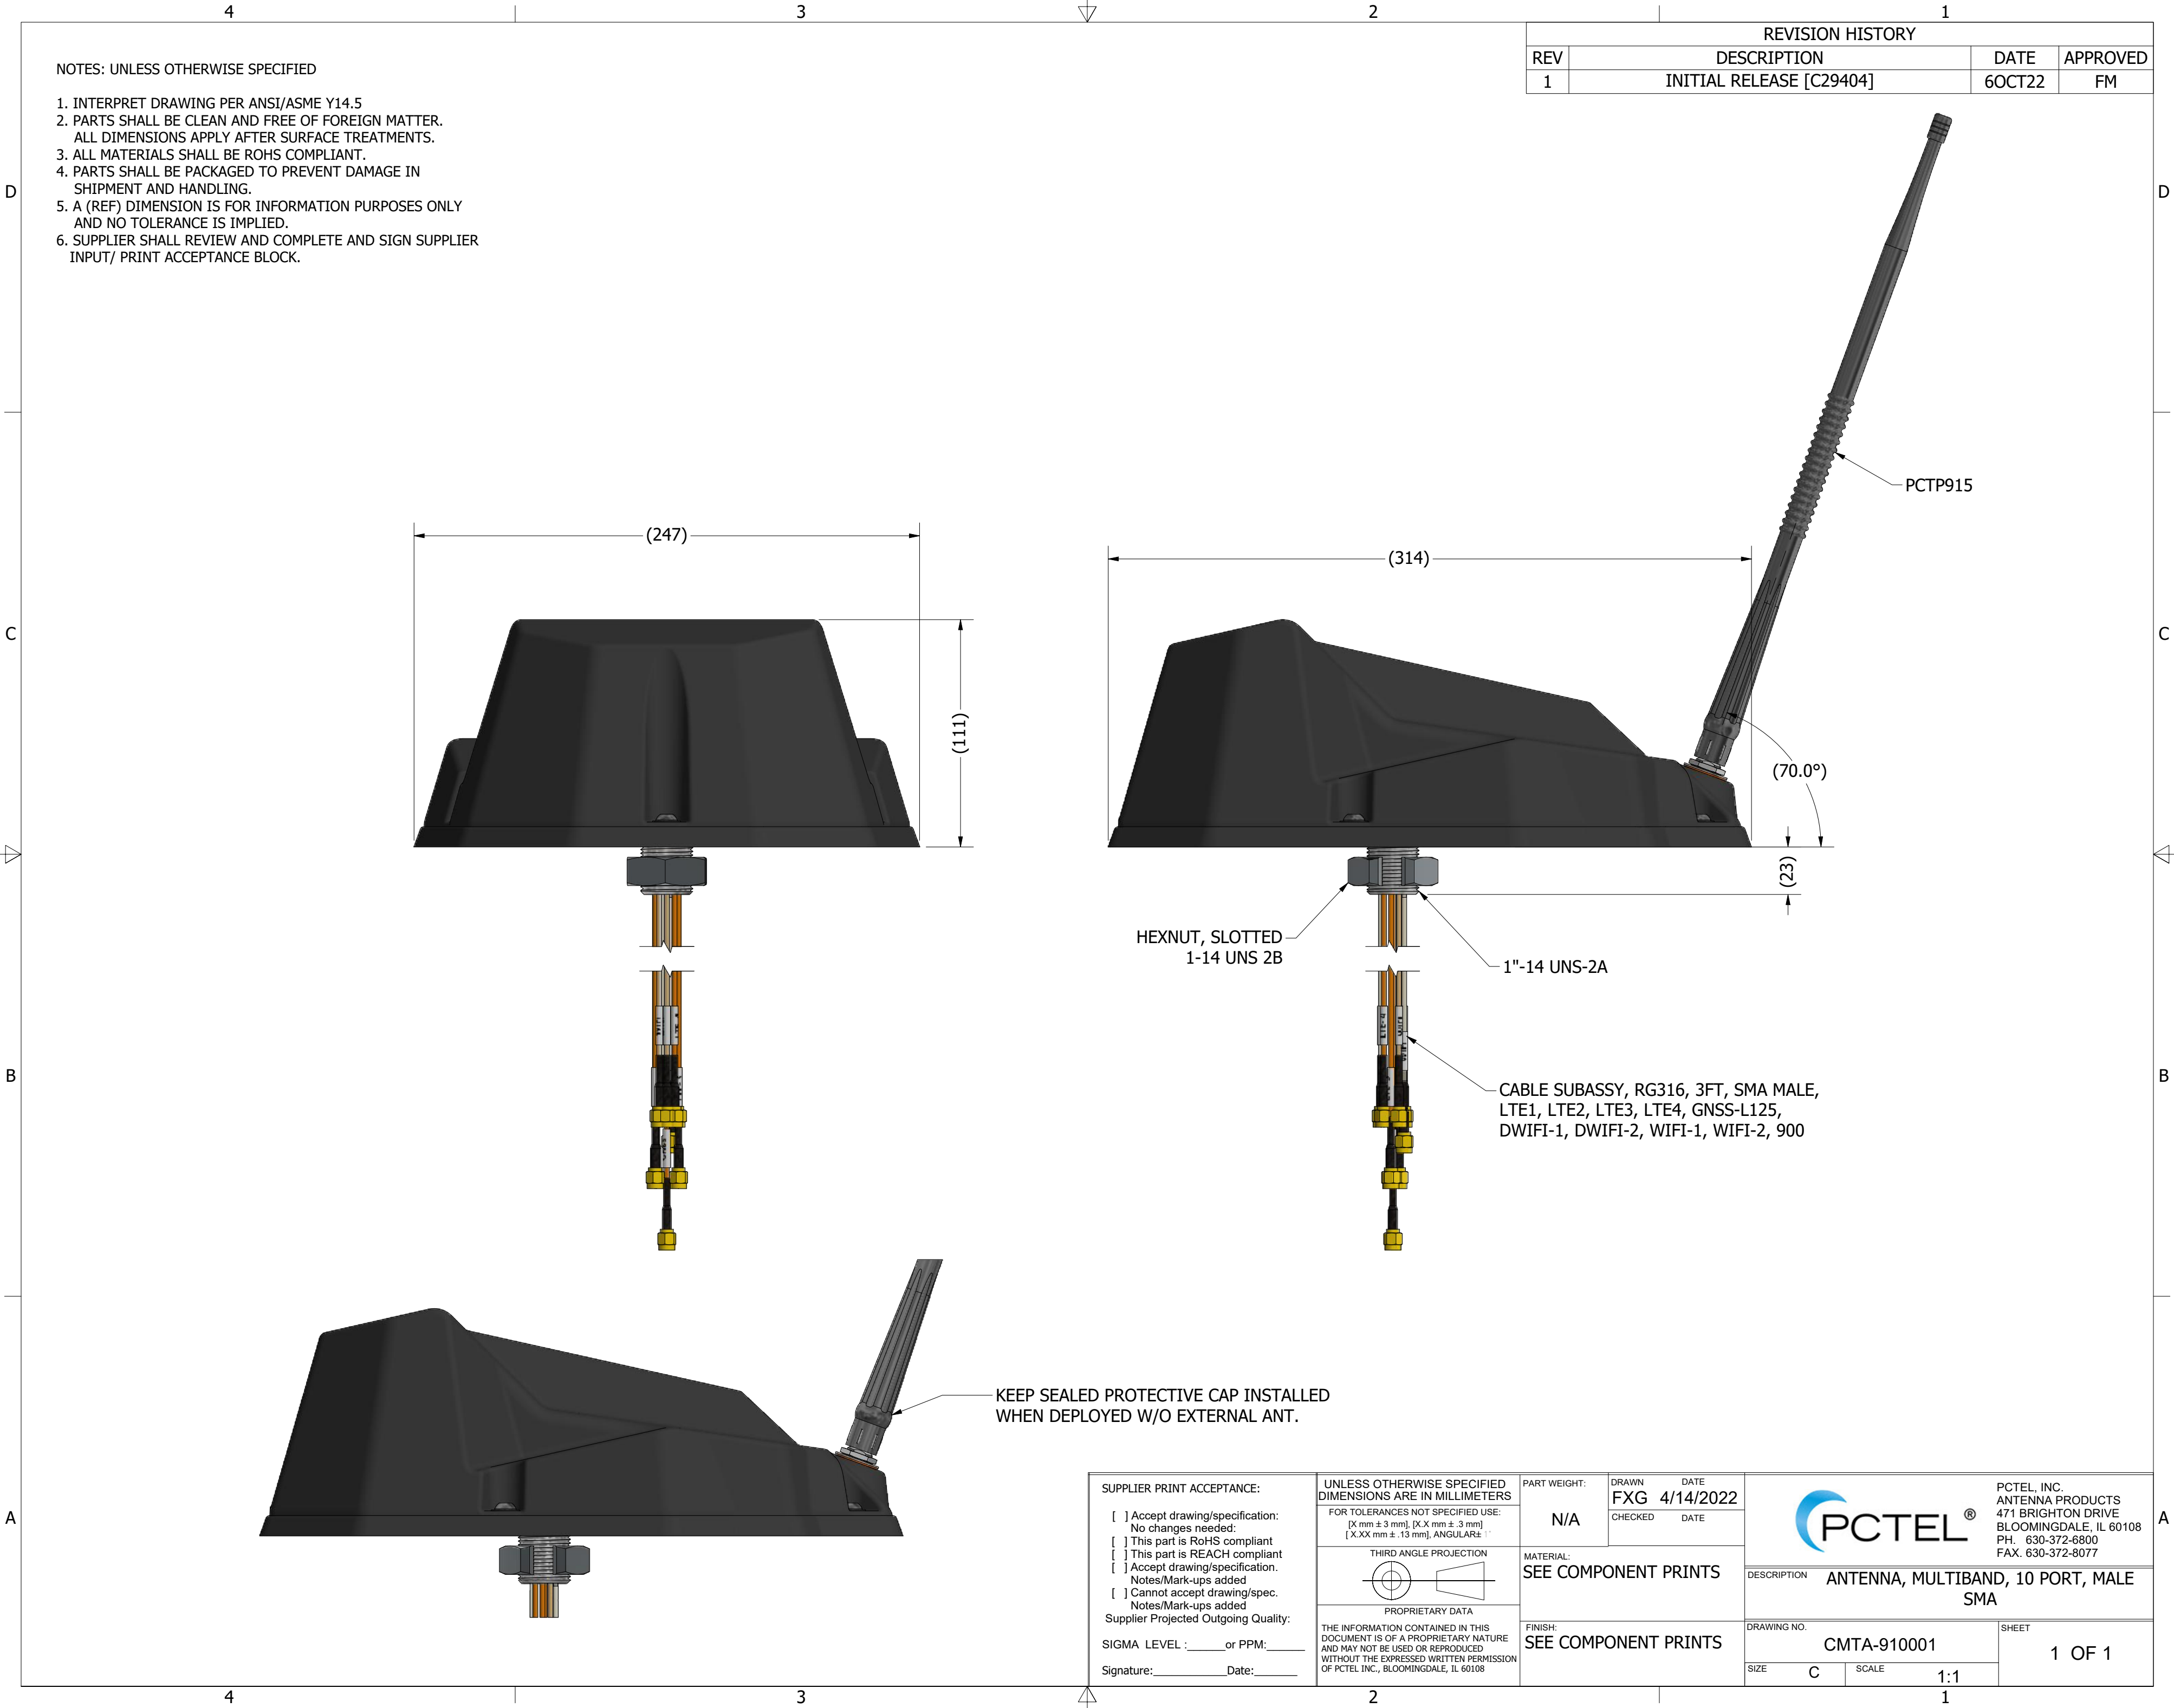


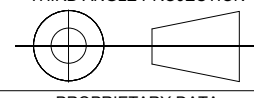

- NOTES: UNLESS OTHERWISE SPECIFIED
1. INTERPRET DRAWING PER ANSI/ASME Y14.5
 2. PARTS SHALL BE CLEAN AND FREE OF FOREIGN MATTER.
ALL DIMENSIONS APPLY AFTER SURFACE TREATMENTS.
 3. ALL MATERIALS SHALL BE ROHS COMPLIANT.
 4. PARTS SHALL BE PACKAGED TO PREVENT DAMAGE IN SHIPMENT AND HANDLING.
 5. A (REF) DIMENSION IS FOR INFORMATION PURPOSES ONLY AND NO TOLERANCE IS IMPLIED.
 6. SUPPLIER SHALL REVIEW AND COMPLETE AND SIGN SUPPLIER INPUT/ PRINT ACCEPTANCE BLOCK.

REVISION HISTORY			
REV	DESCRIPTION	DATE	APPROVED
1	INITIAL RELEASE [C29404]	6OCT22	FM

SUPPLIER PRINT ACCEPTANCE: ☐ Accept drawing/specification: No changes needed: ☐ This part is RoHS compliant ☐ This part is REACH compliant ☐ Accept drawing/specification. Notes/Mark-ups added ☐ Cannot accept drawing/spec. Notes/Mark-ups added Supplier Projected Outgoing Quality: SIGMA LEVEL : _____ or PPM: _____ Signature: _____ Date: _____	UNLESS OTHERWISE SPECIFIED DIMENSIONS ARE IN MILLIMETERS FOR TOLERANCES NOT SPECIFIED USE: [X mm ± 3 mm], [X.X mm ± .3 mm] [X.XX mm ± .13 mm], ANGULAR ± 1° THIRD ANGLE PROJECTION  PROPRIETARY DATA THE INFORMATION CONTAINED IN THIS DOCUMENT IS OF A PROPRIETARY NATURE AND MAY NOT BE USED OR REPRODUCED WITHOUT THE EXPRESSED WRITTEN PERMISSION OF PCTEL INC., BLOOMINGDALE, IL 60108	PART WEIGHT: N/A	DRAWN FXG 4/14/2022 CHECKED DATE	 PCTEL, INC. ANTENNA PRODUCTS 471 BRIGHTON DRIVE BLOOMINGDALE, IL 60108 PH. 630-372-6800 FAX. 630-372-8077			
		MATERIAL: SEE COMPONENT PRINTS	FINISH: SEE COMPONENT PRINTS				
		DESCRIPTION ANTENNA, MULTIBAND, 10 PORT, MALE SMA				DRAWING NO. CMTA-910001	SHEET 1 OF 1
		SIZE C		SCALE 1:1			