NOTES: UNLESS OTHERWISE SPECIFIED

1. INTERPRET DRAWING PER ANSI/ASME Y14.5
2. MATERIAL: SEE INDIVIDUAL COMPONENT PRINTS.
3. FINISH:SEE INDIVIDUAL COMPONENT PRINTS.
   PARTS SHALL BE CLEAN AND FREE OF FOREIGN MATTER.
4. ALL MATERIALS SHALL BE ROHS COMPLIANT.
5. PARTS SHALL BE PACKAGED TO PREVENT DAMAGE IN SHIPMENT AND HANDLING.
6. A (REF) DIMENSION IS FOR INFORMATION PURPOSES ONLY AND NO TOLERANCE IS IMPLIED.
7. DONOT ASSEMBLE THE MOUNT ASSEMBLY AND ANTENNA TOGETHER AS SHOWN ON PRINT. ANTENNA AND MOUNT BE PACKED AS SHOWN ON DRAWING Z3457_PACKAGING
8. ELECTRICAL SPECS:
   FREQUENCY: 5.15 GHz TO 5.875 GHz
   VSWR: 2.0:1 AVG
   2.25:1 MAX

REVISION HISTORY			
REV	DESCRIPTION	DATE	APPROVED
2	REVISED BOM ON ODD PRINT	06/05/15	ZV

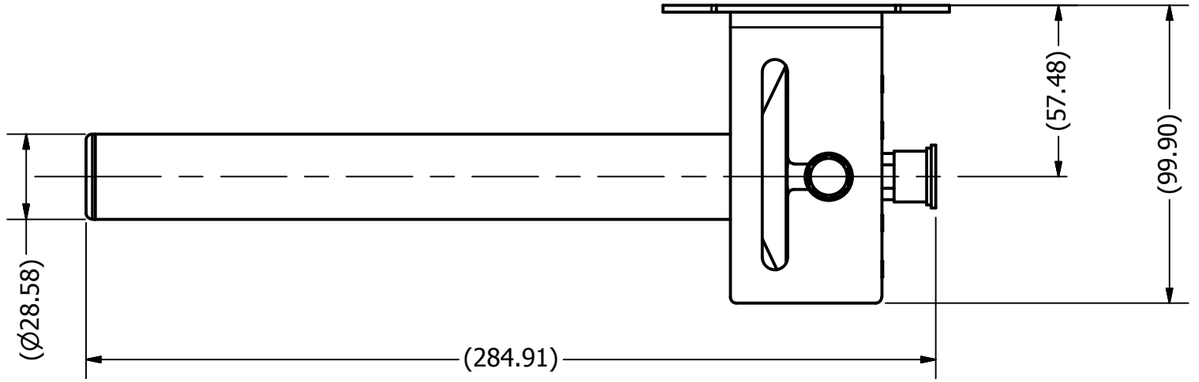

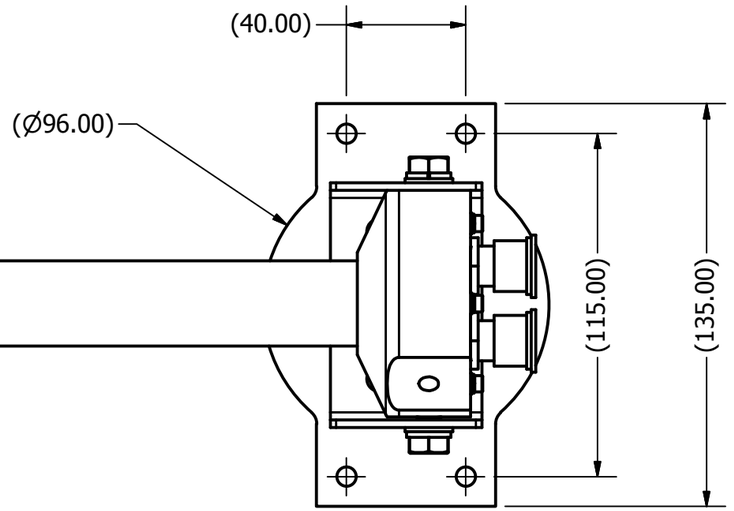

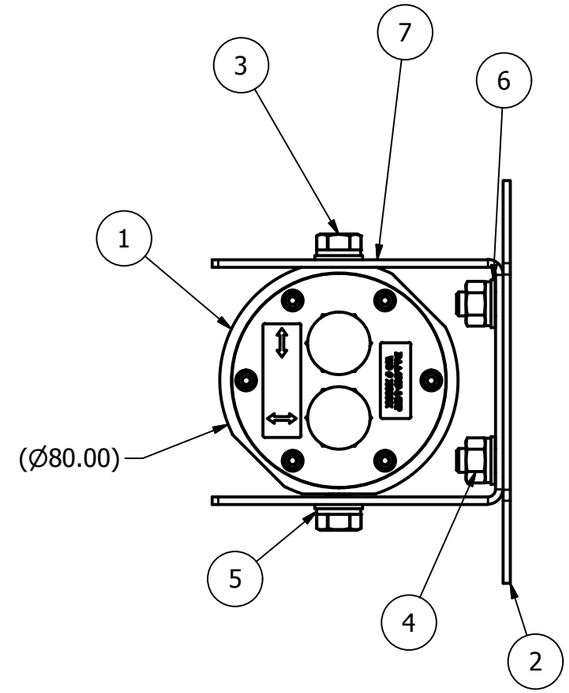

ITEM	QTY	PART NUMBER	DESCRIPTION
7	1	P04343-6	BRACKET, CLAMP, DIRECTIONAL ANTENNA
6	4	09-0108-01	WASHER, FLAT, M8, 316 STAINLESS STEEL
5	4	09-0107-01	WASHER, LOCK, M8 X 1.25, 316 STAINLESS STEEL
4	4	09-0106-01	NUT, M8 X 1.25, 316 STAINLESS STEEL
3	2	09-0105-01	CAP SCREW, M8 X 1.25, 12 MM LONG
2	1	07-0084-02	BACKPLATE, DIRECTIONAL ANTENNA
1	1	11-0267-02	ANTENNA, DIRECTIONAL, DUAL-POLARIZED, 4.9-5.9 GHz, 14 dBi

PARTS LIST

SUPPLIER PRINT ACCEPTANCE:

[ ] Accept drawing/specification:
No changes needed:
[ ] This part is RoHS compliant
[ ] This part is REACH compliant
[ ] Accept drawing/specification.
Notes/Mark-ups added
[ ] Cannot accept drawing/spec.
Notes/Mark-ups added
Supplier Projected Outgoing Quality:

SIGMA LEVEL :_____or PPM:_____

Signature_____Date:_____

UNLESS OTHERWISE SPECIFIED DIMENSIONS ARE IN MILLIMETERS

FOR TOLERANCES NOT SPECIFIED USE:
[X mm ± 3 mm] [X.X mm ± .3 mm]
[X.XX mm ± .13 mm] ANGULAR± 1°

THIRD ANGLE PROJECTION

DRAWN ZV DATE 11/22/2013

CHECKED DATE

MATERIAL: SEE NOTE 2

FINISH: SEE NOTE 3

PCTEL PROPRIETARY DATA
THE INFORMATION AND/OR DRAWINGS CONTAINED IN THIS DOCUMENT IS CONFIDENTIAL AND PROPRIETARY TO PCTEL, INC. AND MAY NOT BE USED, REPRODUCED, IN WHOLE OR IN PART, OR MODIFIED IN ANY WAY WITHOUT THE EXPRESS WRITTEN PERMISSION OF AN AUTHORIZED REPRESENTATIVE OF PCTEL, INC.

PCTEL, INC.
471 BRIGHTON DRIVE
BLOOMINGDALE, IL 60108
PH. 630-372-6800
FAX. 630-372-8077

DESCRIPTION: ANTENNA, DIRECTIONAL, DUAL-POLARIZED, 4.9-5.9 GHz, 14 dBi

DRAWING NO. ODD_DAA4959-14DP

SIZE B | SCALE 1:1 | SHEET 1 OF 1