



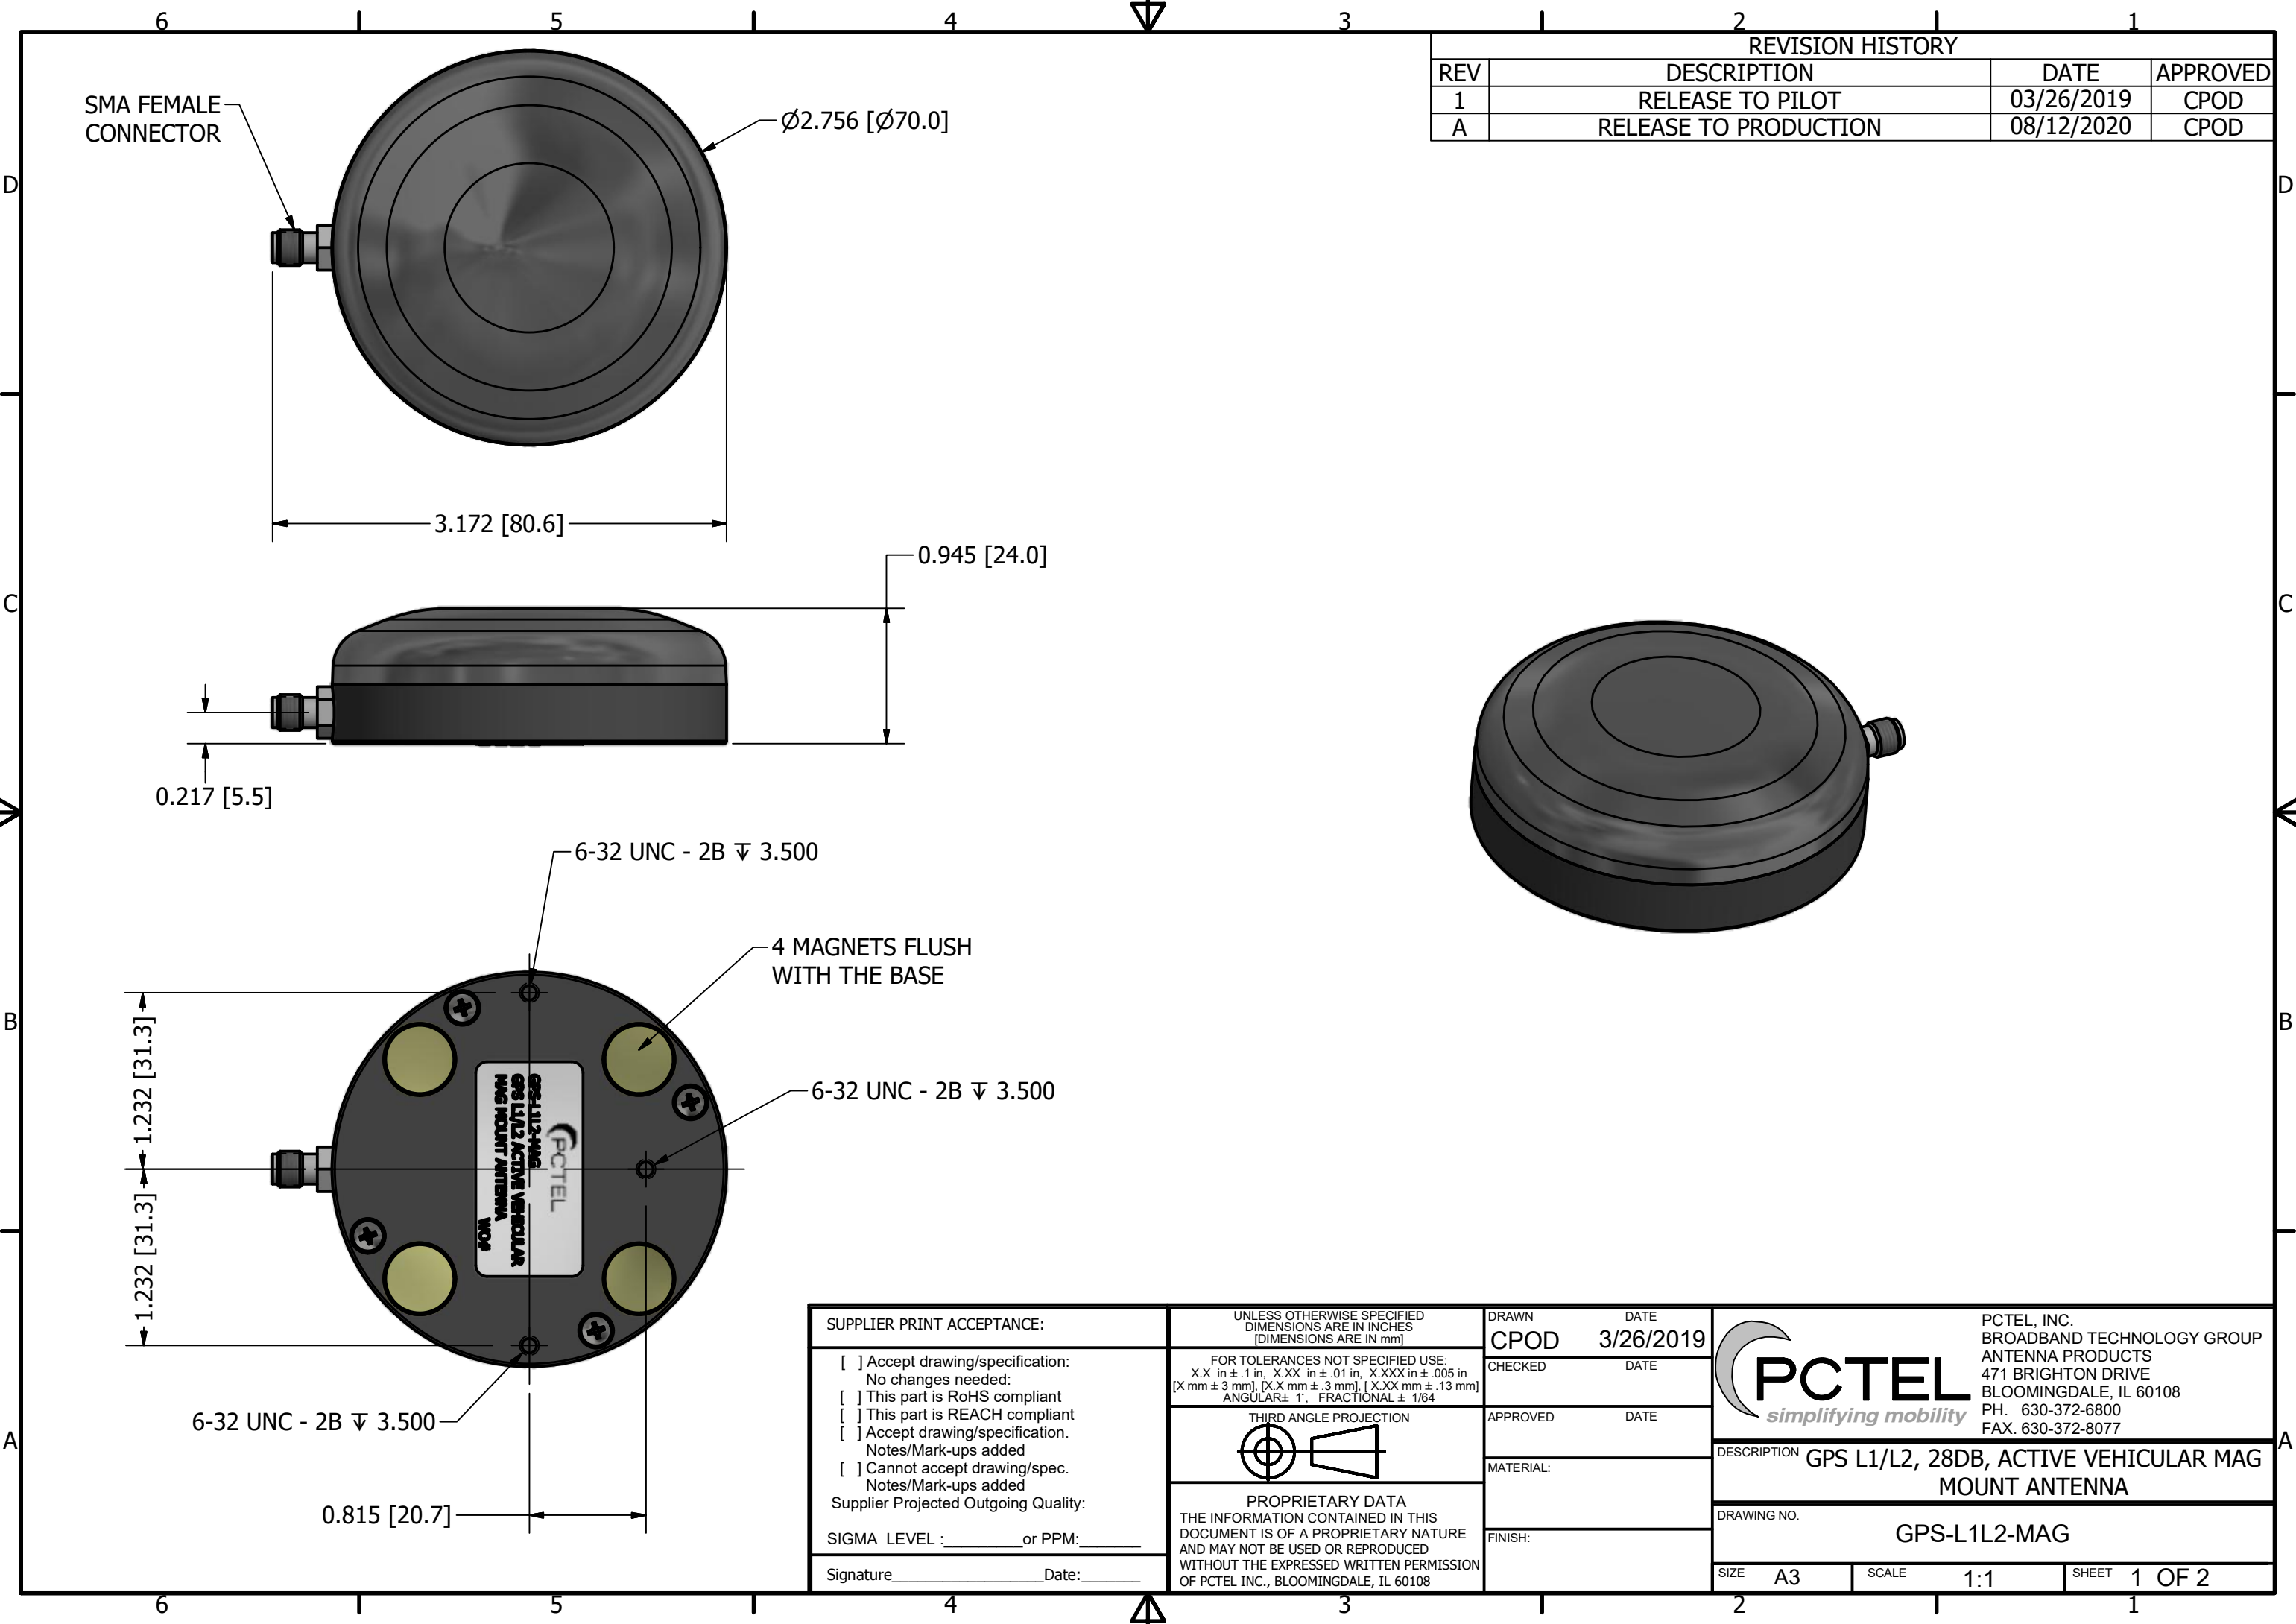

REVISION HISTORY			
REV	DESCRIPTION	DATE	APPROVED
1	RELEASE TO PILOT	03/26/2019	CPOD
A	RELEASE TO PRODUCTION	08/12/2020	CPOD

SUPPLIER PRINT ACCEPTANCE:		UNLESS OTHERWISE SPECIFIED DIMENSIONS ARE IN INCHES [DIMENSIONS ARE IN mm]		DRAWN CPOD		DATE 3/26/2019		 PCTEL, INC. BROADBAND TECHNOLOGY GROUP ANTENNA PRODUCTS 471 BRIGHTON DRIVE BLOOMINGDALE, IL 60108 PH. 630-372-6800 FAX. 630-372-8077			
☐ Accept drawing/specification: No changes needed: ☐ This part is RoHS compliant ☐ This part is REACH compliant ☐ Accept drawing/specification. Notes/Mark-ups added ☐ Cannot accept drawing/spec. Notes/Mark-ups added Supplier Projected Outgoing Quality: SIGMA LEVEL : _____ or PPM: _____ Signature _____ Date: _____		FOR TOLERANCES NOT SPECIFIED USE: X.X in ± .1 in, X.XX in ± .01 in, X.XXX in ± .005 in [X mm ± 3 mm], [X.X mm ± .3 mm], [X.XX mm ± .13 mm] ANGULAR ± 1°, FRACTIONAL ± 1/64		CHECKED		DATE					
		THIRD ANGLE PROJECTION 		APPROVED		DATE					
		PROPRIETARY DATA THE INFORMATION CONTAINED IN THIS DOCUMENT IS OF A PROPRIETARY NATURE AND MAY NOT BE USED OR REPRODUCED WITHOUT THE EXPRESSED WRITTEN PERMISSION OF PCTEL INC., BLOOMINGDALE, IL 60108		MATERIAL:		FINISH:					
DESCRIPTION								GPS L1/L2, 28DB, ACTIVE VEHICULAR MAG MOUNT ANTENNA			
DRAWING NO.								GPS-L1L2-MAG			
SIZE		A3		SCALE		1:1		SHEET		1 OF 2	

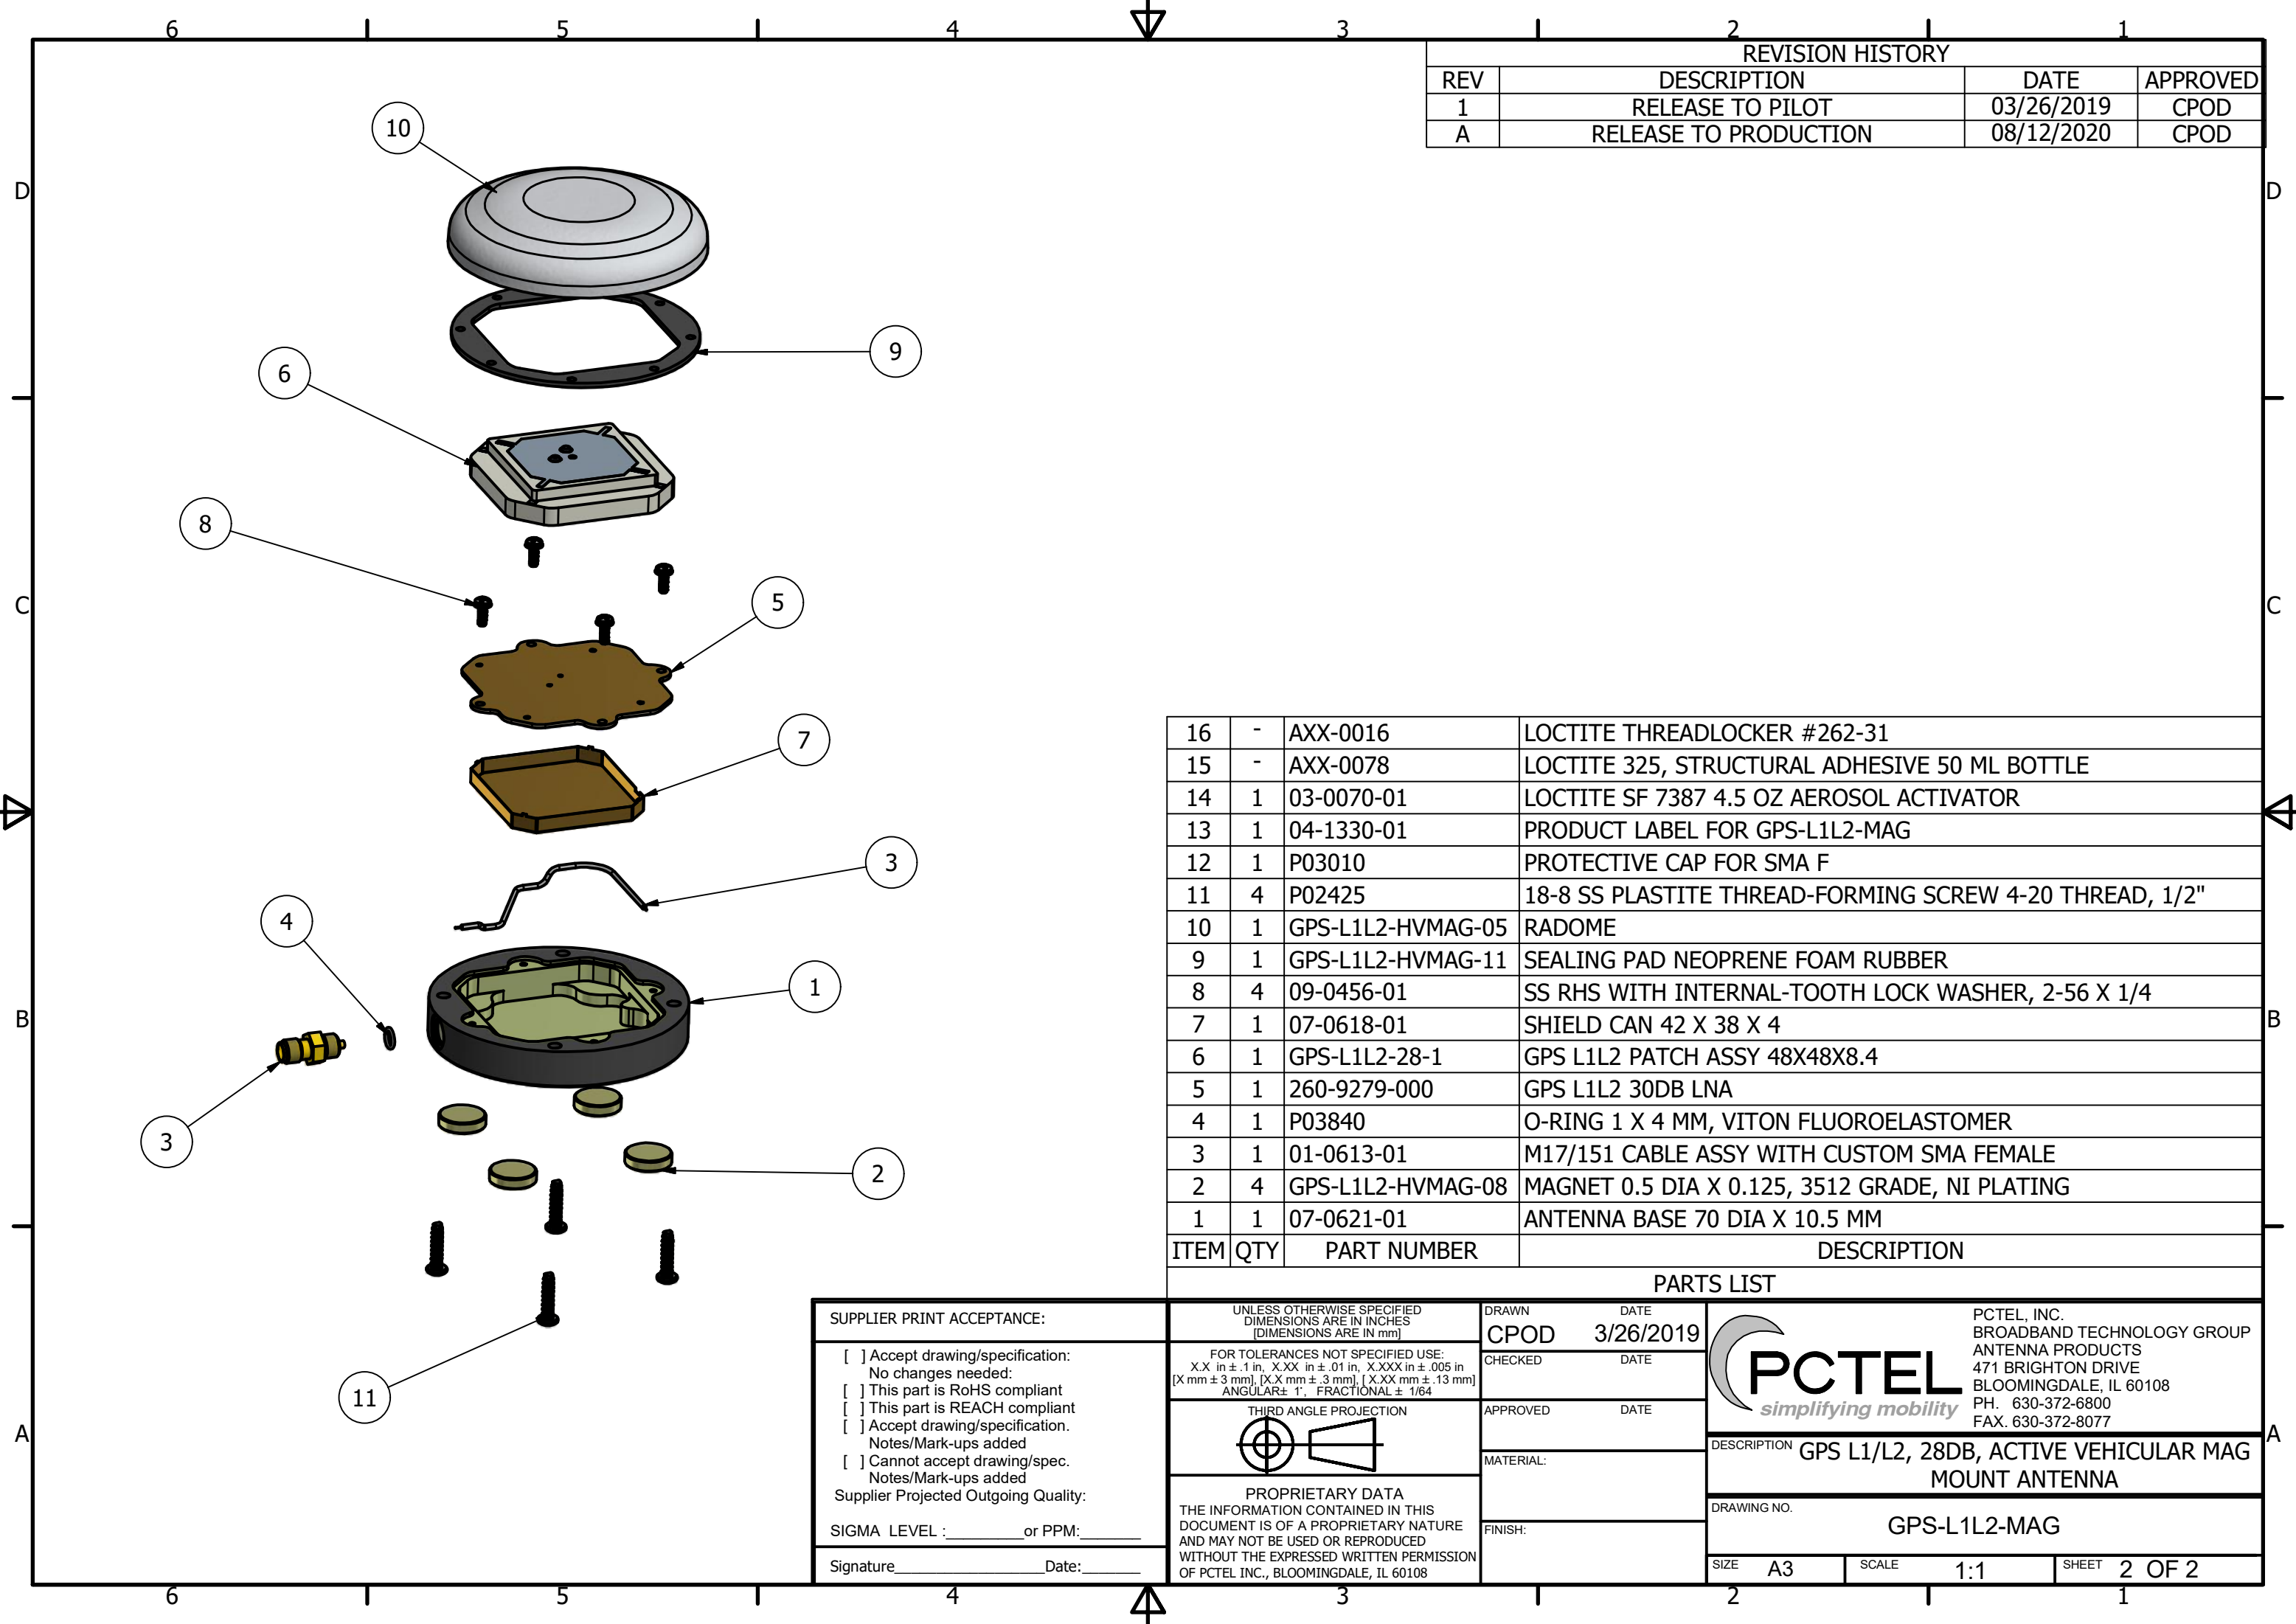

REVISION HISTORY			
REV	DESCRIPTION	DATE	APPROVED
1	RELEASE TO PILOT	03/26/2019	CPOD
A	RELEASE TO PRODUCTION	08/12/2020	CPOD

16	-	AXX-0016	LOCTITE THREADLOCKER #262-31
15	-	AXX-0078	LOCTITE 325, STRUCTURAL ADHESIVE 50 ML BOTTLE
14	1	03-0070-01	LOCTITE SF 7387 4.5 OZ AEROSOL ACTIVATOR
13	1	04-1330-01	PRODUCT LABEL FOR GPS-L1L2-MAG
12	1	P03010	PROTECTIVE CAP FOR SMA F
11	4	P02425	18-8 SS PLASTITE THREAD-FORMING SCREW 4-20 THREAD, 1/2"
10	1	GPS-L1L2-HVMAG-05	RADOME
9	1	GPS-L1L2-HVMAG-11	SEALING PAD NEOPRENE FOAM RUBBER
8	4	09-0456-01	SS RHS WITH INTERNAL-TOOTH LOCK WASHER, 2-56 X 1/4
7	1	07-0618-01	SHIELD CAN 42 X 38 X 4
6	1	GPS-L1L2-28-1	GPS L1L2 PATCH ASSY 48X48X8.4
5	1	260-9279-000	GPS L1L2 30DB LNA
4	1	P03840	O-RING 1 X 4 MM, VITON FLUOROELASTOMER
3	1	01-0613-01	M17/151 CABLE ASSY WITH CUSTOM SMA FEMALE
2	4	GPS-L1L2-HVMAG-08	MAGNET 0.5 DIA X 0.125, 3512 GRADE, NI PLATING
1	1	07-0621-01	ANTENNA BASE 70 DIA X 10.5 MM
ITEM	QTY	PART NUMBER	DESCRIPTION

SUPPLIER PRINT ACCEPTANCE:		UNLESS OTHERWISE SPECIFIED DIMENSIONS ARE IN INCHES [DIMENSIONS ARE IN mm]		DRAWN CPOD		DATE 3/26/2019		 PCTEL, INC. BROADBAND TECHNOLOGY GROUP ANTENNA PRODUCTS 471 BRIGHTON DRIVE BLOOMINGDALE, IL 60108 PH. 630-372-6800 FAX. 630-372-8077									
☐ Accept drawing/specification. No changes needed: ☐ This part is RoHS compliant ☐ This part is REACH compliant ☐ Accept drawing/specification. Notes/Mark-ups added ☐ Cannot accept drawing/spec. Notes/Mark-ups added Supplier Projected Outgoing Quality: SIGMA LEVEL : _____ or PPM: _____ Signature _____ Date: _____		FOR TOLERANCES NOT SPECIFIED USE: X.X in ± .1 in, X.XX in ± .01 in, X.XXX in ± .005 in [X mm ± 3 mm], [X.X mm ± .3 mm], [X.XX mm ± .13 mm] ANGULAR ± 1°, FRACTIONAL ± 1/64		CHECKED _____		DATE _____											
		THIRD ANGLE PROJECTION 		APPROVED _____		DATE _____											
		PROPRIETARY DATA THE INFORMATION CONTAINED IN THIS DOCUMENT IS OF A PROPRIETARY NATURE AND MAY NOT BE USED OR REPRODUCED WITHOUT THE EXPRESSED WRITTEN PERMISSION OF PCTEL INC., BLOOMINGDALE, IL 60108		MATERIAL: _____		FINISH: _____											
DESCRIPTION				GPS L1/L2, 28DB, ACTIVE VEHICULAR MAG MOUNT ANTENNA													
DRAWING NO.				GPS-L1L2-MAG													
SIZE		A3		SCALE		1:1		SHEET									
								2 OF 2									