

4

3


2


1

NOTES: UNLESS OTHERWISE SPECIFIED

1. A (REF) DIMENSION IS FOR
INFORMATION PURPOSES ONLY AND NO TOLERANCE IS IMPLIED.

REVISION HISTORY			
REV	DESCRIPTION	DATE	APPROVED
C1	OUTLINE DIMENSIONAL DRAWING RELEASED	7/14/2017	CV

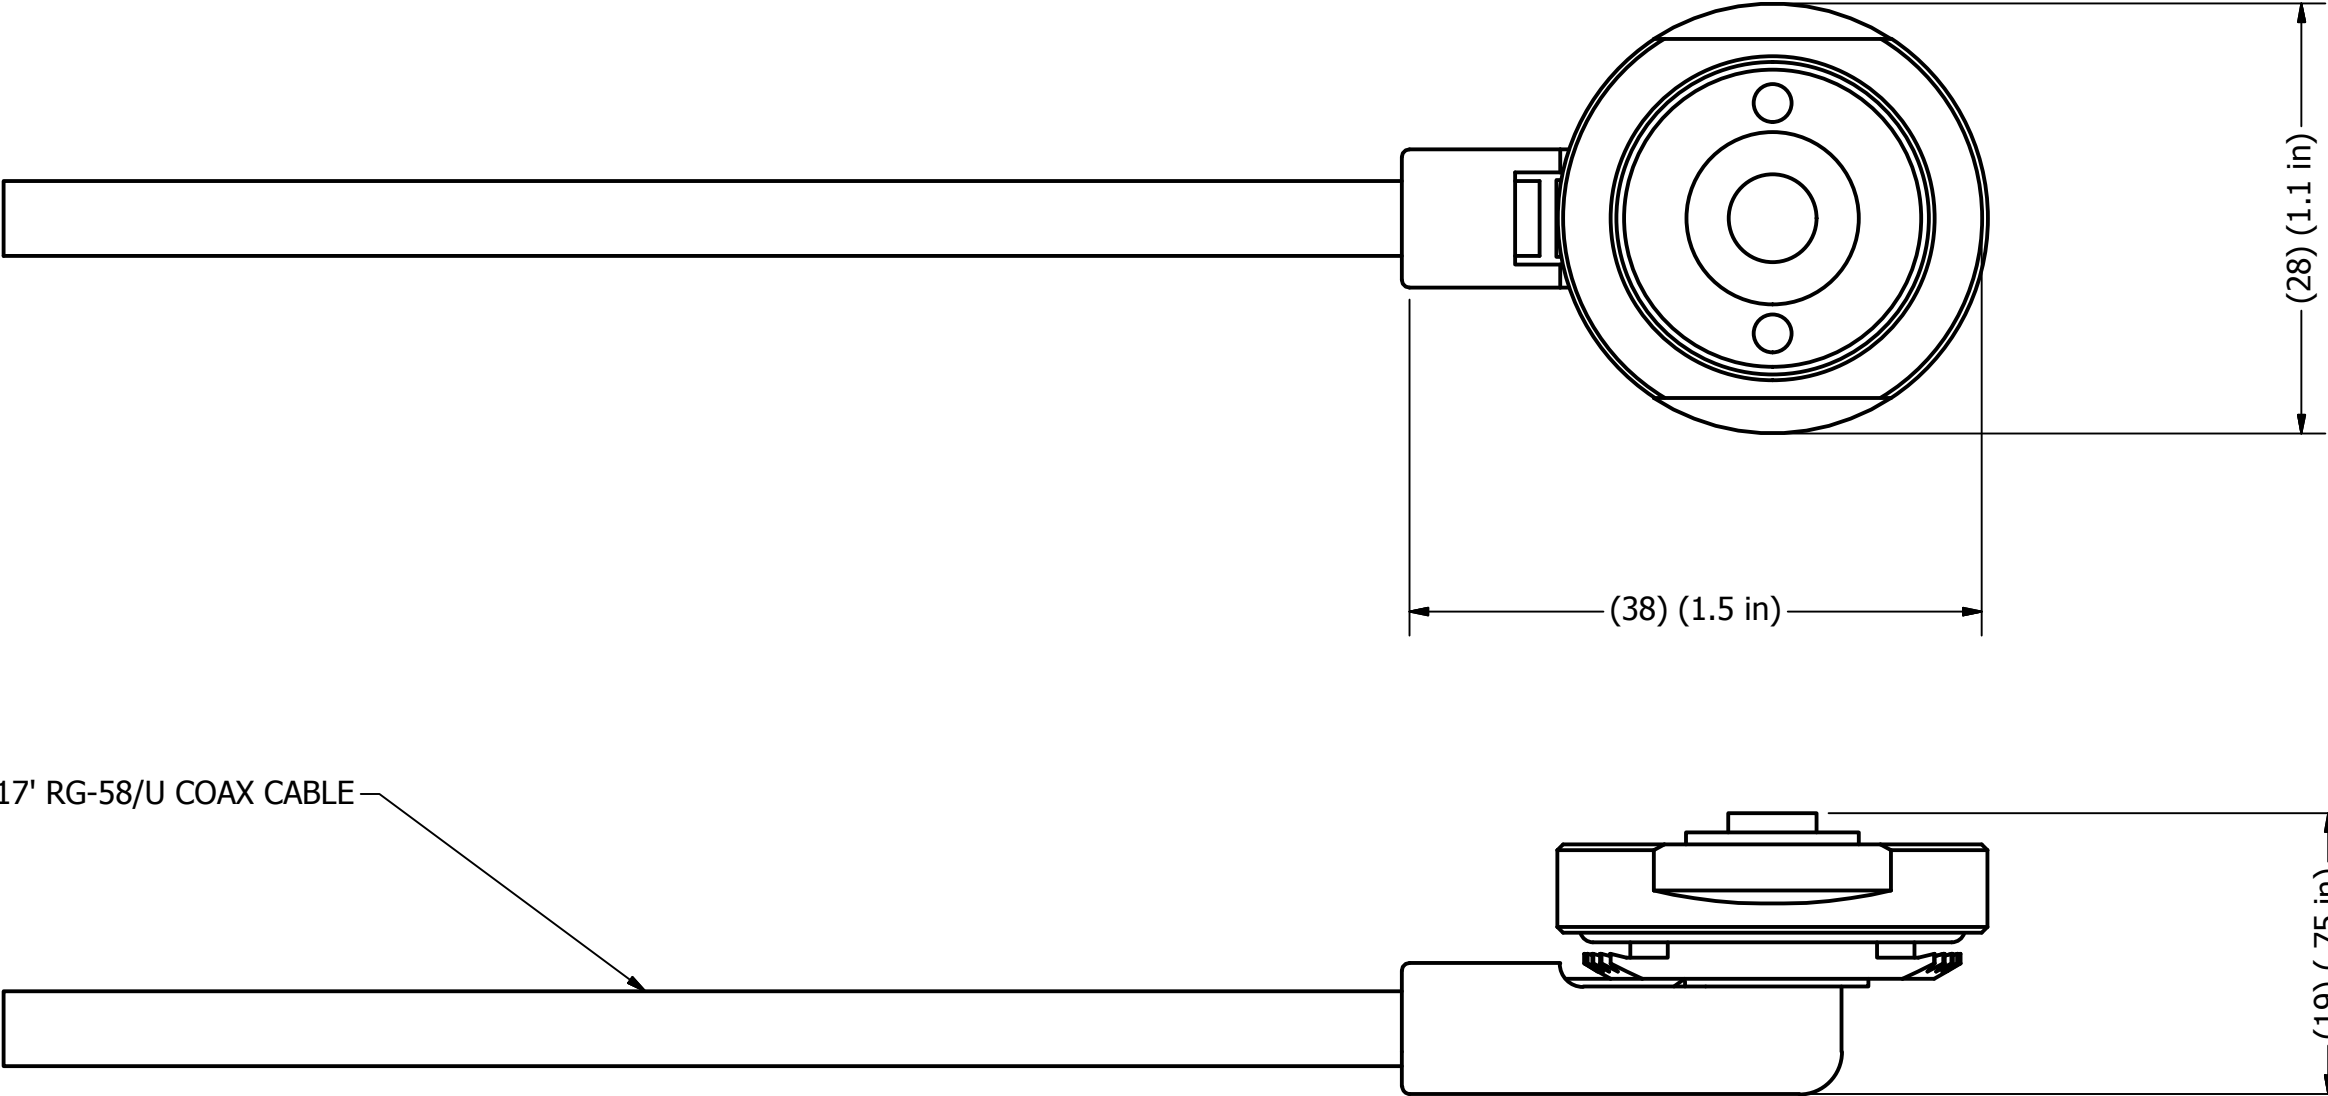

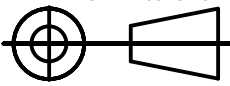SUPPLIER PRINT ACCEPTANCE:	UNLESS OTHERWISE SPECIFIED DIMENSIONS ARE IN MILLIMETERS	DRAWN CV	DATE 7/14/2017	 PCTEL, INC. 471 BRIGHTON DRIVE BLOOMINGDALE, IL 60108 PH. 630-372-6800 FAX. 630-372-8077
☐ Accept drawing/specification: No changes needed: ☐ This part is RoHS compliant ☐ This part is REACH compliant ☐ Accept drawing/specification. Notes/Mark-ups added ☐ Cannot accept drawing/spec. Notes/Mark-ups added Supplier Projected Outgoing Quality:	FOR TOLERANCES NOT SPECIFIED USE: [X mm ± 3 mm] [X.X mm ± .3 mm] [X.XX mm ± .13 mm] ANGULAR± 1°	CHECKED	DATE	
	THIRD ANGLE PROJECTION 	MATERIAL:	FINISH:	
SIGMA LEVEL : _____ or PPM: _____	PCTEL PROPRIETARY DATA THE INFORMATION AND/OR DRAWINGS CONTAINED IN THIS DOCUMENT IS CONFIDENTIAL AND PROPRIETARY TO PCTEL, INC. AND MAY NOT BE USED, REPRODUCED, IN WHOLE OR IN PART, OR MODIFIED IN ANY WAY WITHOUT THE EXPRESS WRITTEN PERMISSION OF AN AUTHORIZED REPRESENTATIVE OF PCTEL, INC.			DESCRIPTION NMO PERM MNT,17 FT RG58/U,NO CONN
Signature _____ Date: _____	DRAWING NO. ODD_NMO58U-NC			
	SIZE B	SCALE 1:1	SHEET 1 OF 1	

4

3

2


1

NOTES: UNLESS OTHERWISE SPECIFIED

1. DIMENSIONS IN PARENTHESIS ARE FOR REFERENCE ONLY AND NO TOLERANCE IS IMPLIED.

REVISION HISTORY

REV	DESCRIPTION	DATE	APPROVED
C	OUTLINE DIMENSIONAL DRAWING RELEASED	26MAR12	ML

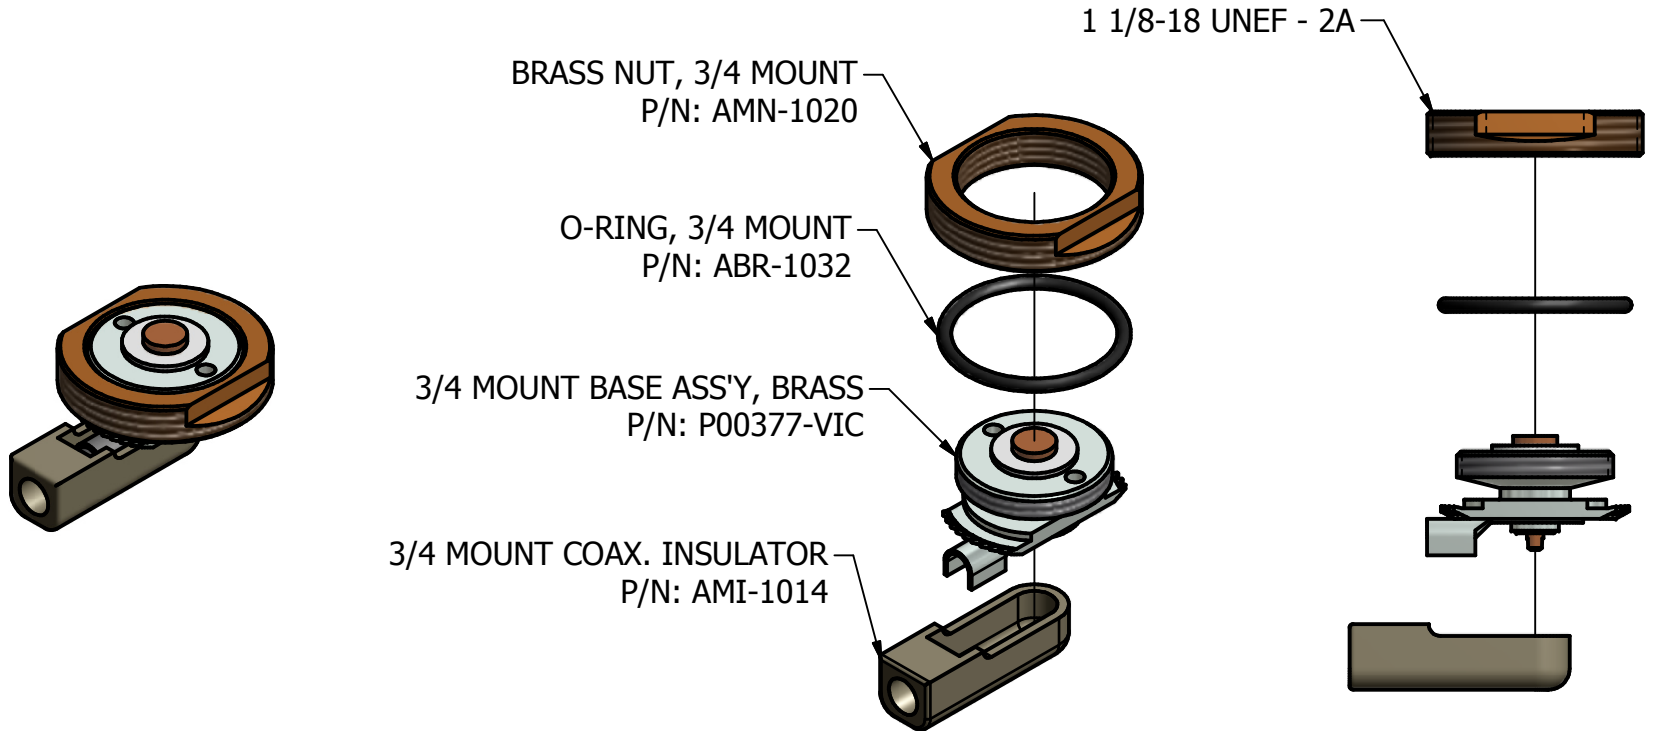

SUPPLIER PRINT ACCEPTANCE:

- ☐ Accept drawing/specification:
No changes needed:
 - ☐ This part is RoHS compliant
 - ☐ This part is REACH compliant
 - ☐ Accept drawing/specification.
Notes/Mark-ups added
 - ☐ Cannot accept drawing/spec.
Notes/Mark-ups added
- Supplier Projected Outgoing Quality:


SIGMA LEVEL : _____ or PPM: _____

Signature _____ Date: _____

UNLESS OTHERWISE SPECIFIED
DIMENSIONS ARE IN MILLIMETERS

FOR TOLERANCES NOT SPECIFIED USE:
[X mm ± 3 mm], [X.X mm ± .3 mm], [X.XX mm ± .13 mm]
ANGULAR ± 1°

THIRD ANGLE PROJECTION

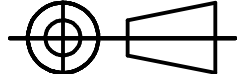

PROPRIETARY DATA
THE INFORMATION CONTAINED IN THIS
DOCUMENT IS OF A PROPRIETARY NATURE
AND MAY NOT BE USED OR REPRODUCED
WITHOUT THE EXPRESSED WRITTEN PERMISSION
OF PCTEL INC., BLOOMINGDALE, IL 60108

DRAWN

IP

DATE

3/26/2012

CHECKED

DATE

APPROVED

DATE

MATERIAL:

SEE COMPONENT
PRINTS

FINISH:

SEE COMPONENT
PRINTS



PCTEL, INC.
ANTENNA PRODUCTS
471 BRIGHTON DRIVE
BLOOMINGDALE, IL 60108
PH. 630-372-6800
FAX. 630-372-8077

DESCRIPTION NMO PERMANENT MOUNT, NO CABLE, NO
CONNECTOR

DRAWING NO.

ODD_NMO34

SIZE A

SCALE

1:1

SHEET

1 OF 1

4

3


2


1

NOTES: UNLESS OTHERWISE SPECIFIED

1. A (REF) DIMENSION IS FOR
INFORMATION PURPOSES ONLY AND NO TOLERANCE IS IMPLIED.

REVISION HISTORY			
REV	DESCRIPTION	DATE	APPROVED
A	OUTLINE DIMENSIONAL DRAWING RELELASED	8/15/2017	CV

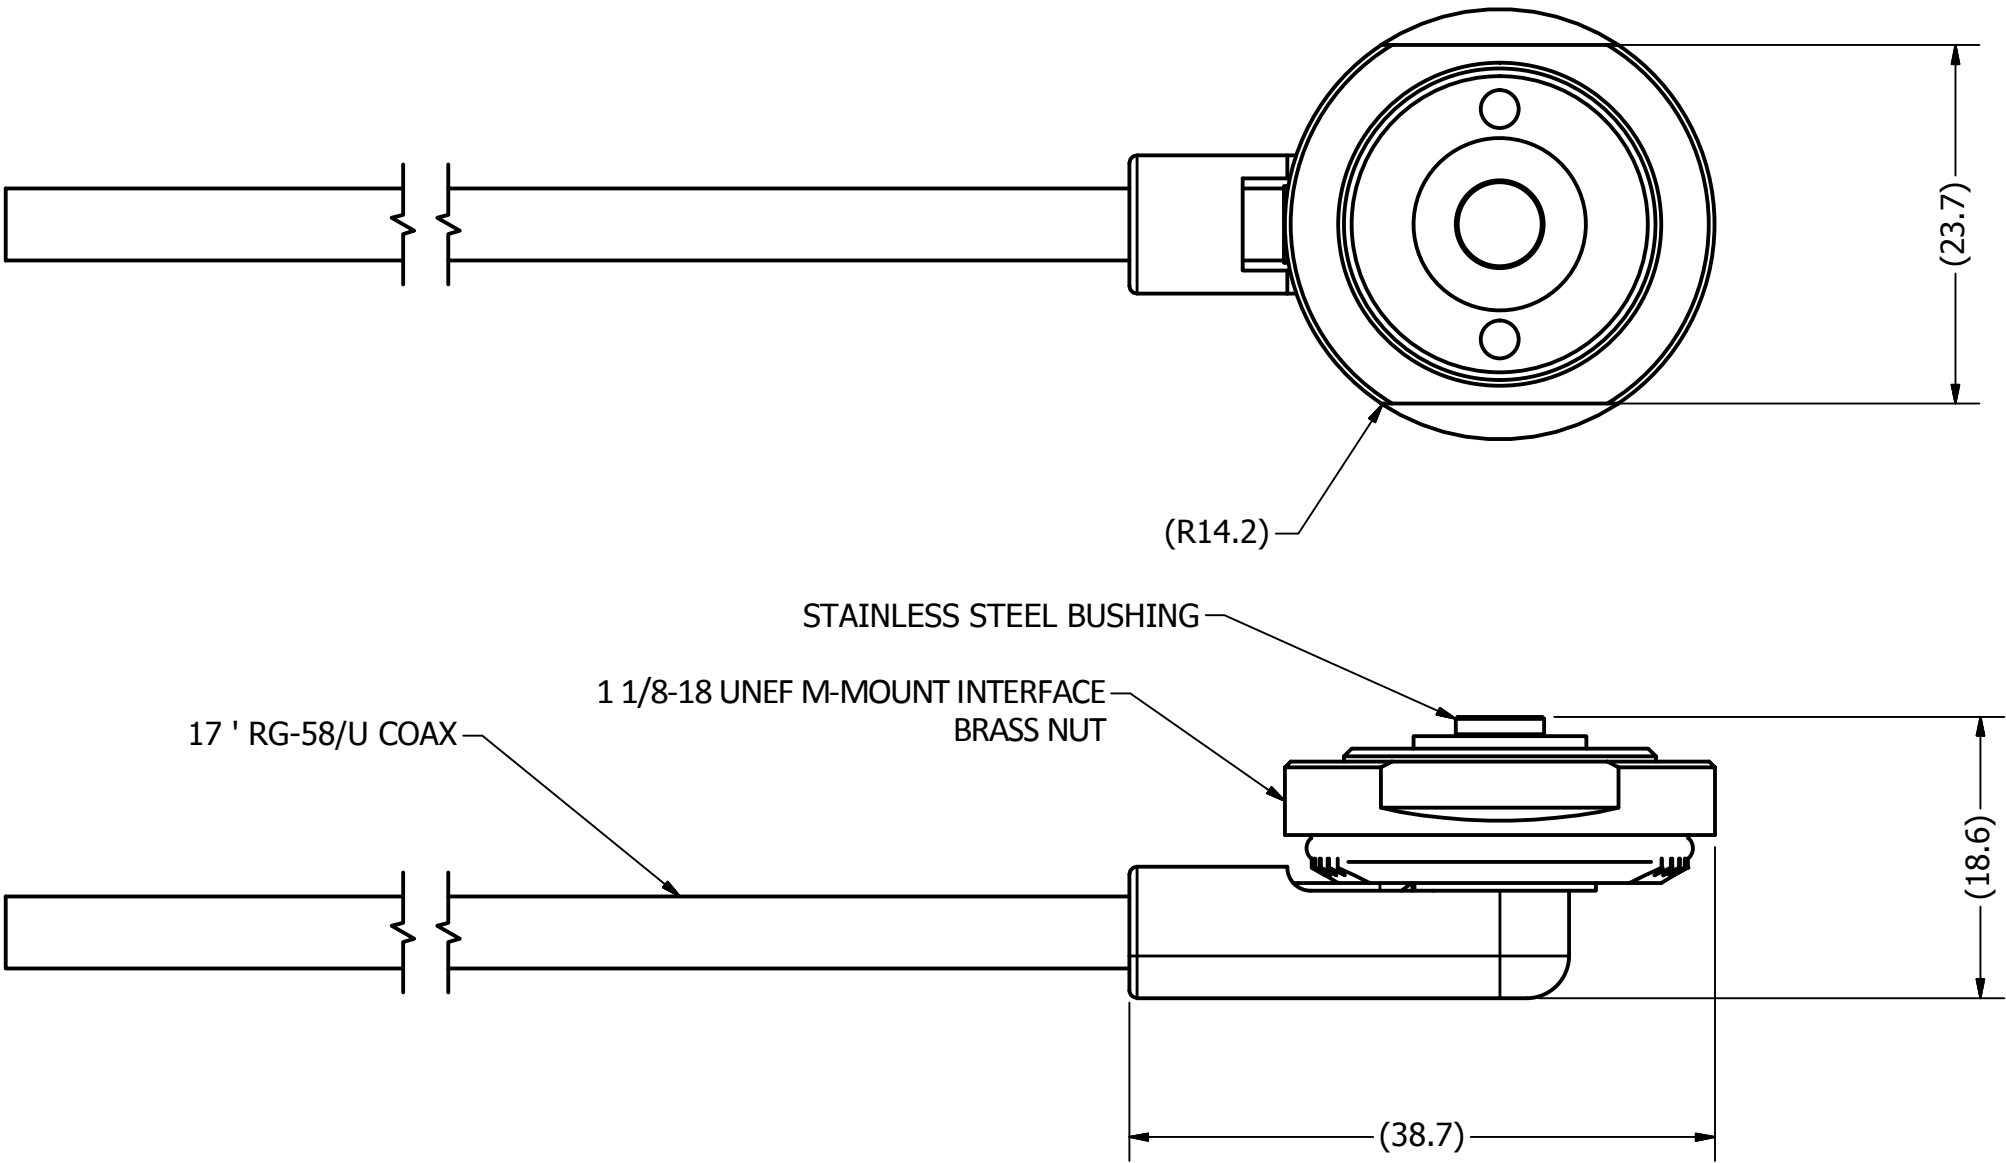

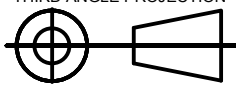SUPPLIER PRINT ACCEPTANCE:	UNLESS OTHERWISE SPECIFIED DIMENSIONS ARE IN MILLIMETERS	DRAWN CV	DATE 8/15/2017	 PCTEL, INC. 471 BRIGHTON DRIVE BLOOMINGDALE, IL 60108 PH. 630-372-6800 FAX. 630-372-8077
[] Accept drawing/specification: No changes needed: [] This part is RoHS compliant [] This part is REACH compliant [] Accept drawing/specification. Notes/Mark-ups added [] Cannot accept drawing/spec. Notes/Mark-ups added Supplier Projected Outgoing Quality: SIGMA LEVEL : _____ or PPM: _____	FOR TOLERANCES NOT SPECIFIED USE: [X mm ± 3 mm] [X.X mm ± .3 mm] [X.XX mm ± .13 mm] ANGULAR± 1°	CHECKED	DATE	
	THIRD ANGLE PROJECTION 	MATERIAL:	DESCRIPTION BRASS MATM, 17' RG58/U, NO CONN., VICNEER	
		FINISH:		
Signature _____ Date: _____	PCTEL PROPRIETARY DATA THE INFORMATION AND/OR DRAWINGS CONTAINED IN THIS DOCUMENT IS CONFIDENTIAL AND PROPRIETARY TO PCTEL, INC. AND MAY NOT BE USED, REPRODUCED, IN WHOLE OR IN PART, OR MODIFIED IN ANY WAY WITHOUT THE EXPRESS WRITTEN PERMISSION OF AN AUTHORIZED REPRESENTATIVE OF PCTEL, INC.			DRAWING NO. ODD_SMC-NC
		SIZE B	SCALE 2:1	SHEET 1 OF 1

4

3

2

1