


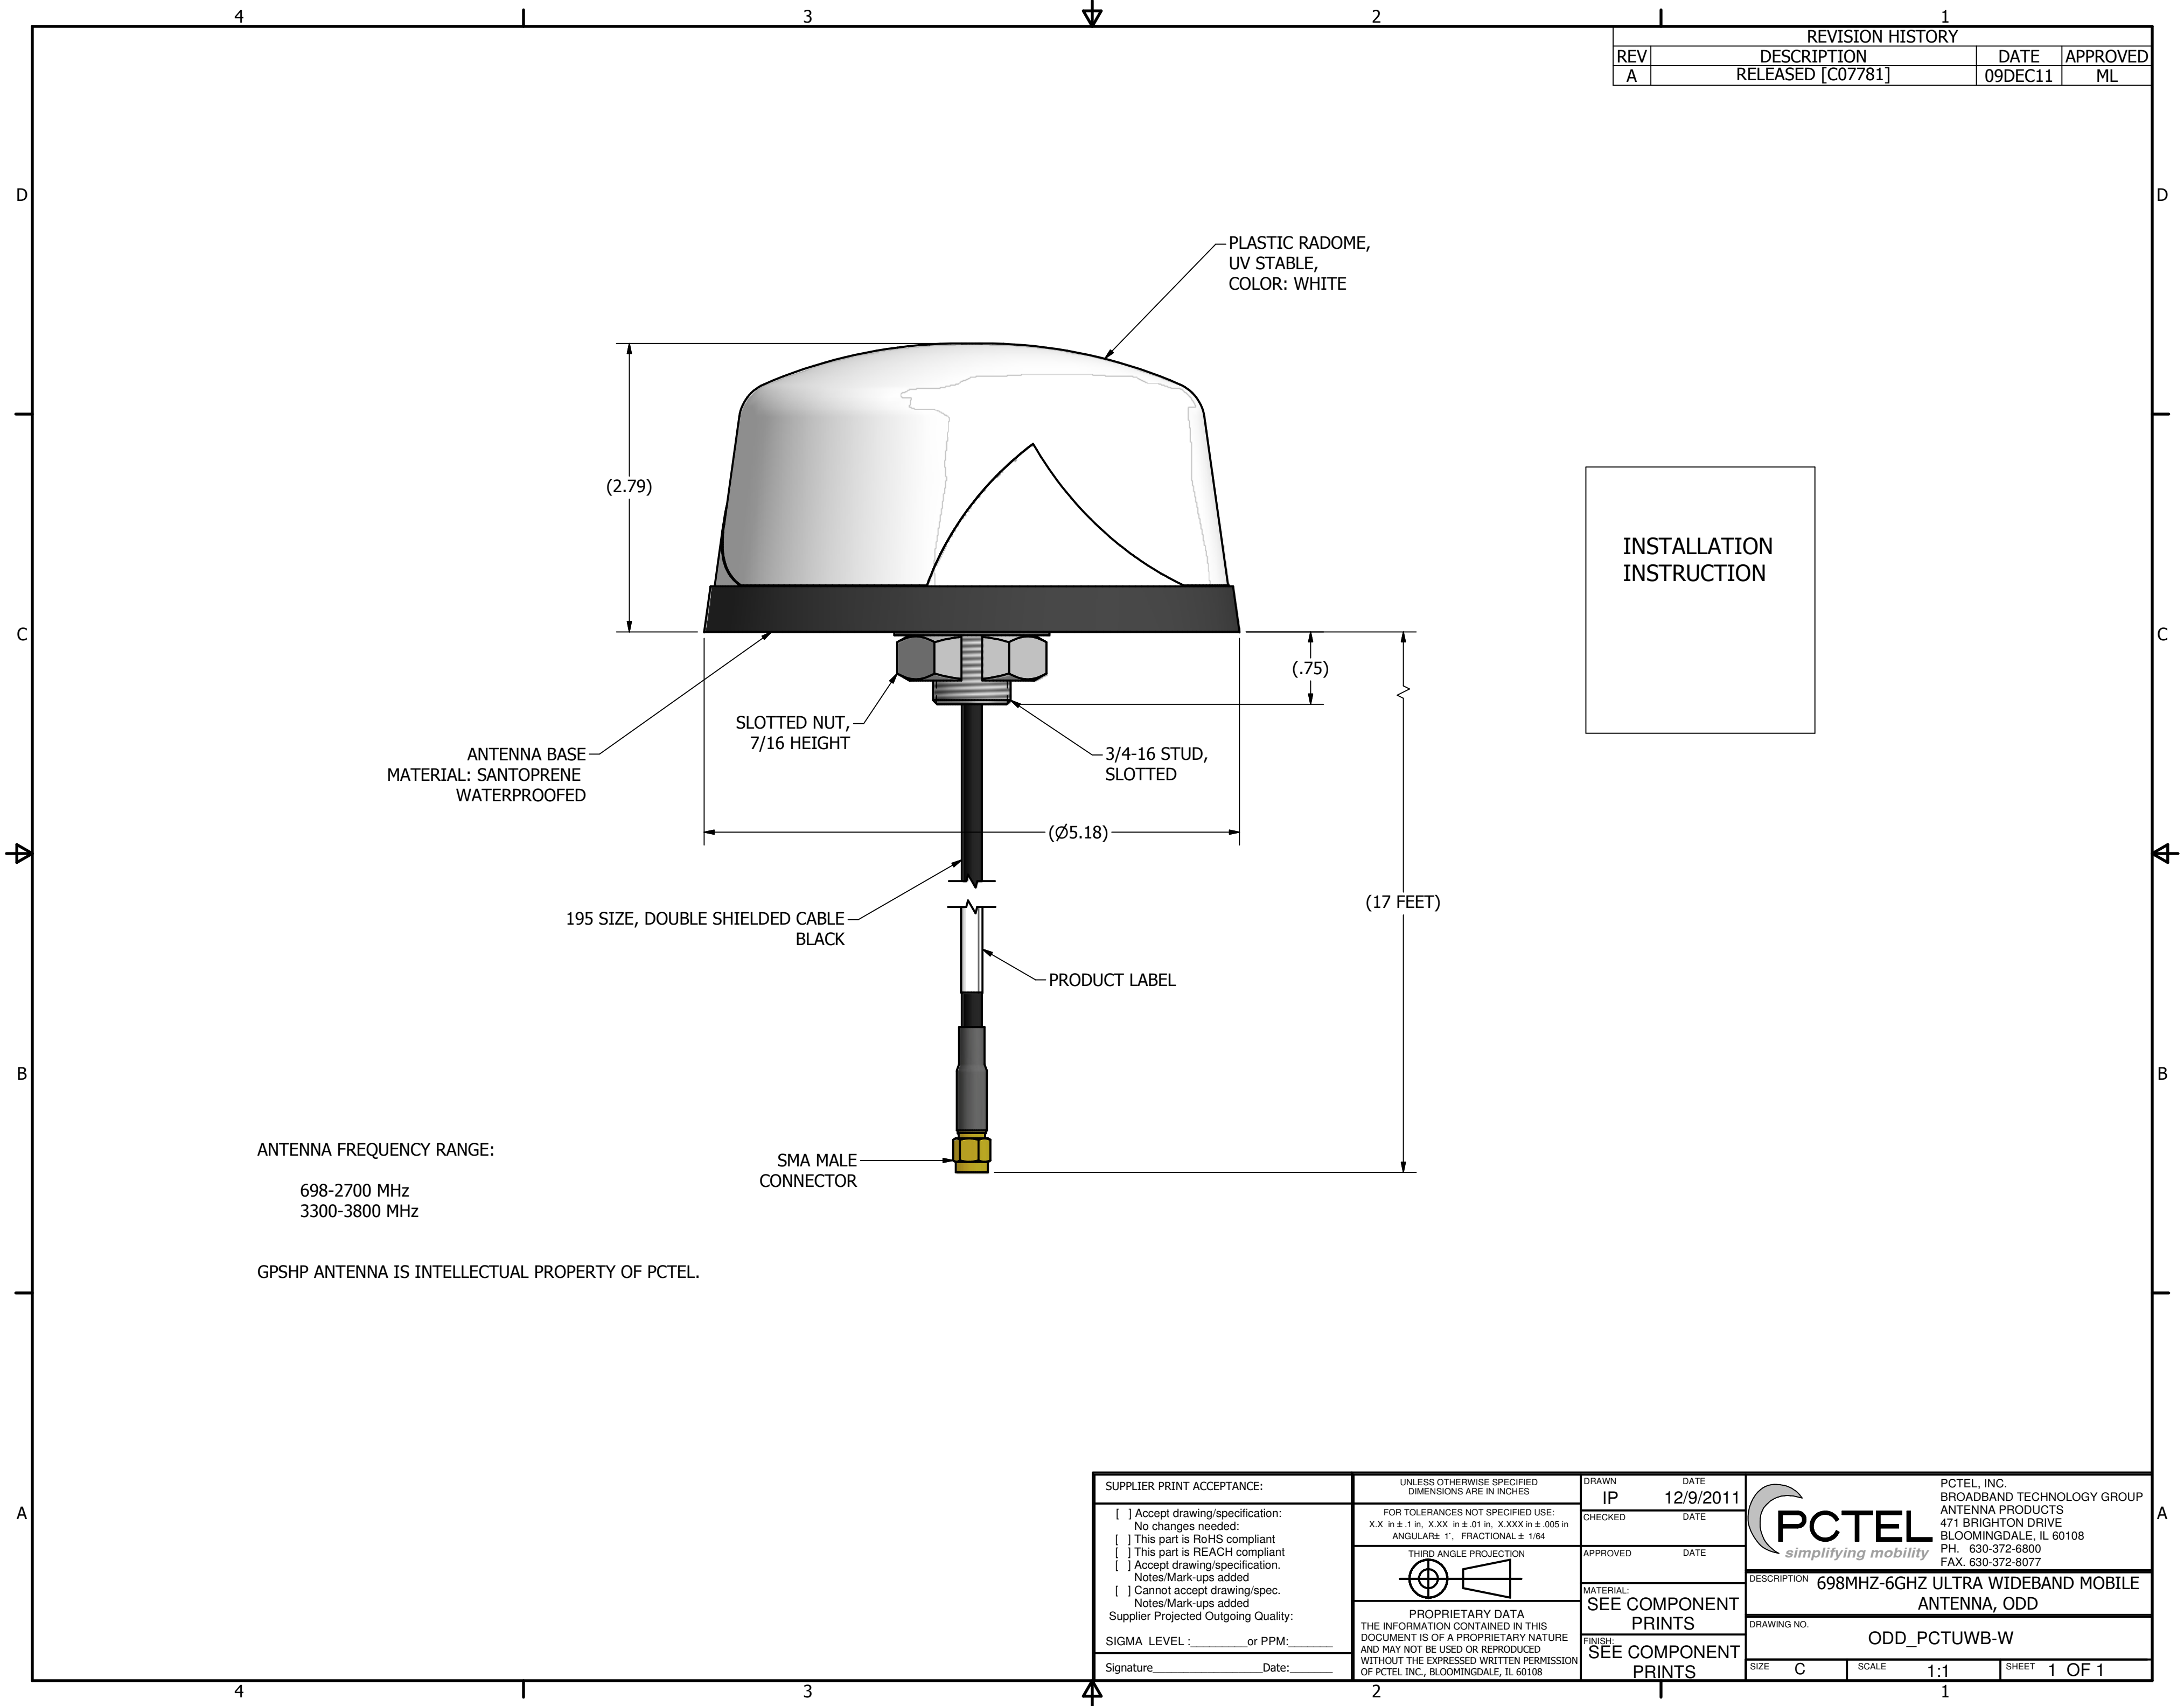


REVISION HISTORY			
REV	DESCRIPTION	DATE	APPROVED
A	RELEASED [C07781]	09DEC11	ML

ANTENNA FREQUENCY RANGE:

698-2700 MHz
3300-3800 MHz

GPSHP ANTENNA IS INTELLECTUAL PROPERTY OF PCTEL.

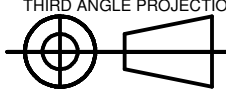SUPPLIER PRINT ACCEPTANCE:		UNLESS OTHERWISE SPECIFIED DIMENSIONS ARE IN INCHES		DRAWN IP 12/9/2011		 PCTEL, INC. BROADBAND TECHNOLOGY GROUP ANTENNA PRODUCTS 471 BRIGHTON DRIVE BLOOMINGDALE, IL 60108 PH. 630-372-6800 FAX. 630-372-8077				
☐ Accept drawing/specification: No changes needed: ☐ This part is RoHS compliant ☐ This part is REACH compliant ☐ Accept drawing/specification. Notes/Mark-ups added ☐ Cannot accept drawing/spec. Notes/Mark-ups added Supplier Projected Outgoing Quality:		FOR TOLERANCES NOT SPECIFIED USE: X.X in ± .1 in, X.XX in ± .01 in, X.XXX in ± .005 in ANGULAR ± 1°, FRACTIONAL ± 1/64		CHECKED DATE						
SIGMA LEVEL : _____ or PPM: _____		THIRD ANGLE PROJECTION 		APPROVED DATE						
Signature _____ Date: _____		PROPRIETARY DATA THE INFORMATION CONTAINED IN THIS DOCUMENT IS OF A PROPRIETARY NATURE AND MAY NOT BE USED OR REPRODUCED WITHOUT THE EXPRESSED WRITTEN PERMISSION OF PCTEL INC., BLOOMINGDALE, IL 60108		MATERIAL: SEE COMPONENT PRINTS		DESCRIPTION 698MHZ-6GHZ ULTRA WIDEBAND MOBILE ANTENNA, ODD				
				FINISH: SEE COMPONENT PRINTS		DRAWING NO. ODD_PCTUWB-W				
						SIZE C		SCALE 1:1	SHEET 1 OF 1	