

4



3

2

1

REVISION HISTORY

REV	DESCRIPTION	DATE	APPROVED
A	INITIAL RELEASE [C26387]	13MAR20	FXG

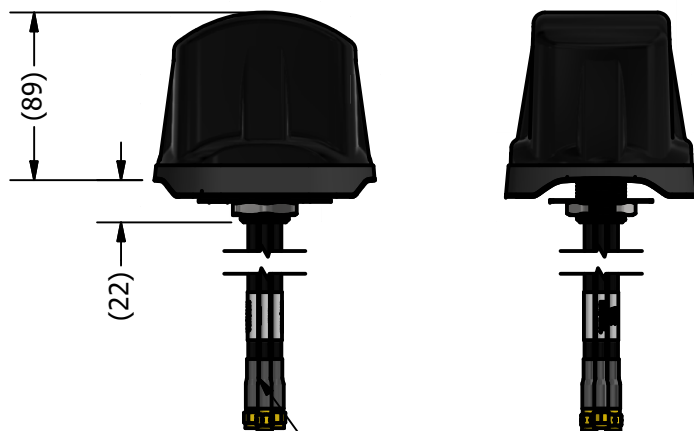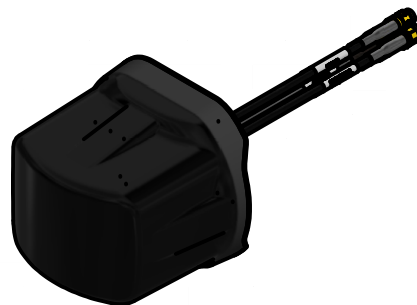

NOTES: UNLESS OTHERWISE SPECIFIED

1. INTERPRET DRAWING PER ANSI/ASME Y14.5
2. MATERIAL: SEE COMPONENT PRINTS
3. FINISH: PER PCTEL COSMETIC SPEC
PARTS SHALL BE CLEAN AND FREE OF FOREIGN MATTER.
ALL DIMENSIONS APPLY AFTER PLATING.
4. ALL MATERIALS SHALL BE ROHS COMPLIANT.
5. PARTS SHALL BE PACKAGED TO PREVENT DAMAGE IN SHIPMENT AND HANDLING.

LTE: 2X 17 FT PRO-FLEX PLUS 195, MALE SMA
WIFI: 2X 17 FT PRO-FLEX PLUS 195, RP MALE SMA
GLONASS LEAD: 17 FT RG174, MALE SMA

SUPPLIER PRINT ACCEPTANCE:

- ☐ Accept drawing/specification:
No changes needed:
☐ This part is RoHS compliant
☐ This part is REACH compliant
☐ Accept drawing/specification.
Notes/Mark-ups added
☐ Cannot accept drawing/spec.
Notes/Mark-ups added
Supplier Projected Outgoing Quality:


SIGMA LEVEL : _____ or PPM: _____

Signature _____ Date: _____

UNLESS OTHERWISE SPECIFIED
DIMENSIONS ARE IN MILLIMETERS

FOR TOLERANCES NOT SPECIFIED USE:
[X mm ± 3 mm] [X.X mm ± .3 mm]
[X.XX mm ± .13 mm] ANGULAR ± 1°

THIRD ANGLE PROJECTION

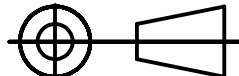

PCTEL PROPRIETARY DATA

THE INFORMATION AND/OR DRAWINGS CONTAINED IN THIS DOCUMENT IS
CONFIDENTIAL AND PROPRIETARY TO PCTEL, INC. AND MAY NOT BE USED,
REPRODUCED, IN WHOLE OR IN PART, OR MODIFIED IN ANY WAY WITHOUT
THE EXPRESS WRITTEN PERMISSION OF AN AUTHORIZED
REPRESENTATIVE OF PCTEL, INC.

DRAWN

FXG

DATE

2/25/2016

CHECKED

DATE

MATERIAL:

SEE INDIV
PRINTS

FINISH: SEE INDIV PRINTS



PCTEL, INC.
471 BRIGHTON DRIVE
BLOOMINGDALE, IL 60108
PH. 630-372-6800
FAX. 630-372-8077

DESCRIPTION ANT., TROOPER, GNSS, DUAL LTE, 802.11 AC
MIMO, BLACK-CONFORMAL-GASKET

DRAWING NO.

TRP-20INT-5-B

SIZE

A

SCALE

NA

SHEET

1 OF 1

4

3

2

1