
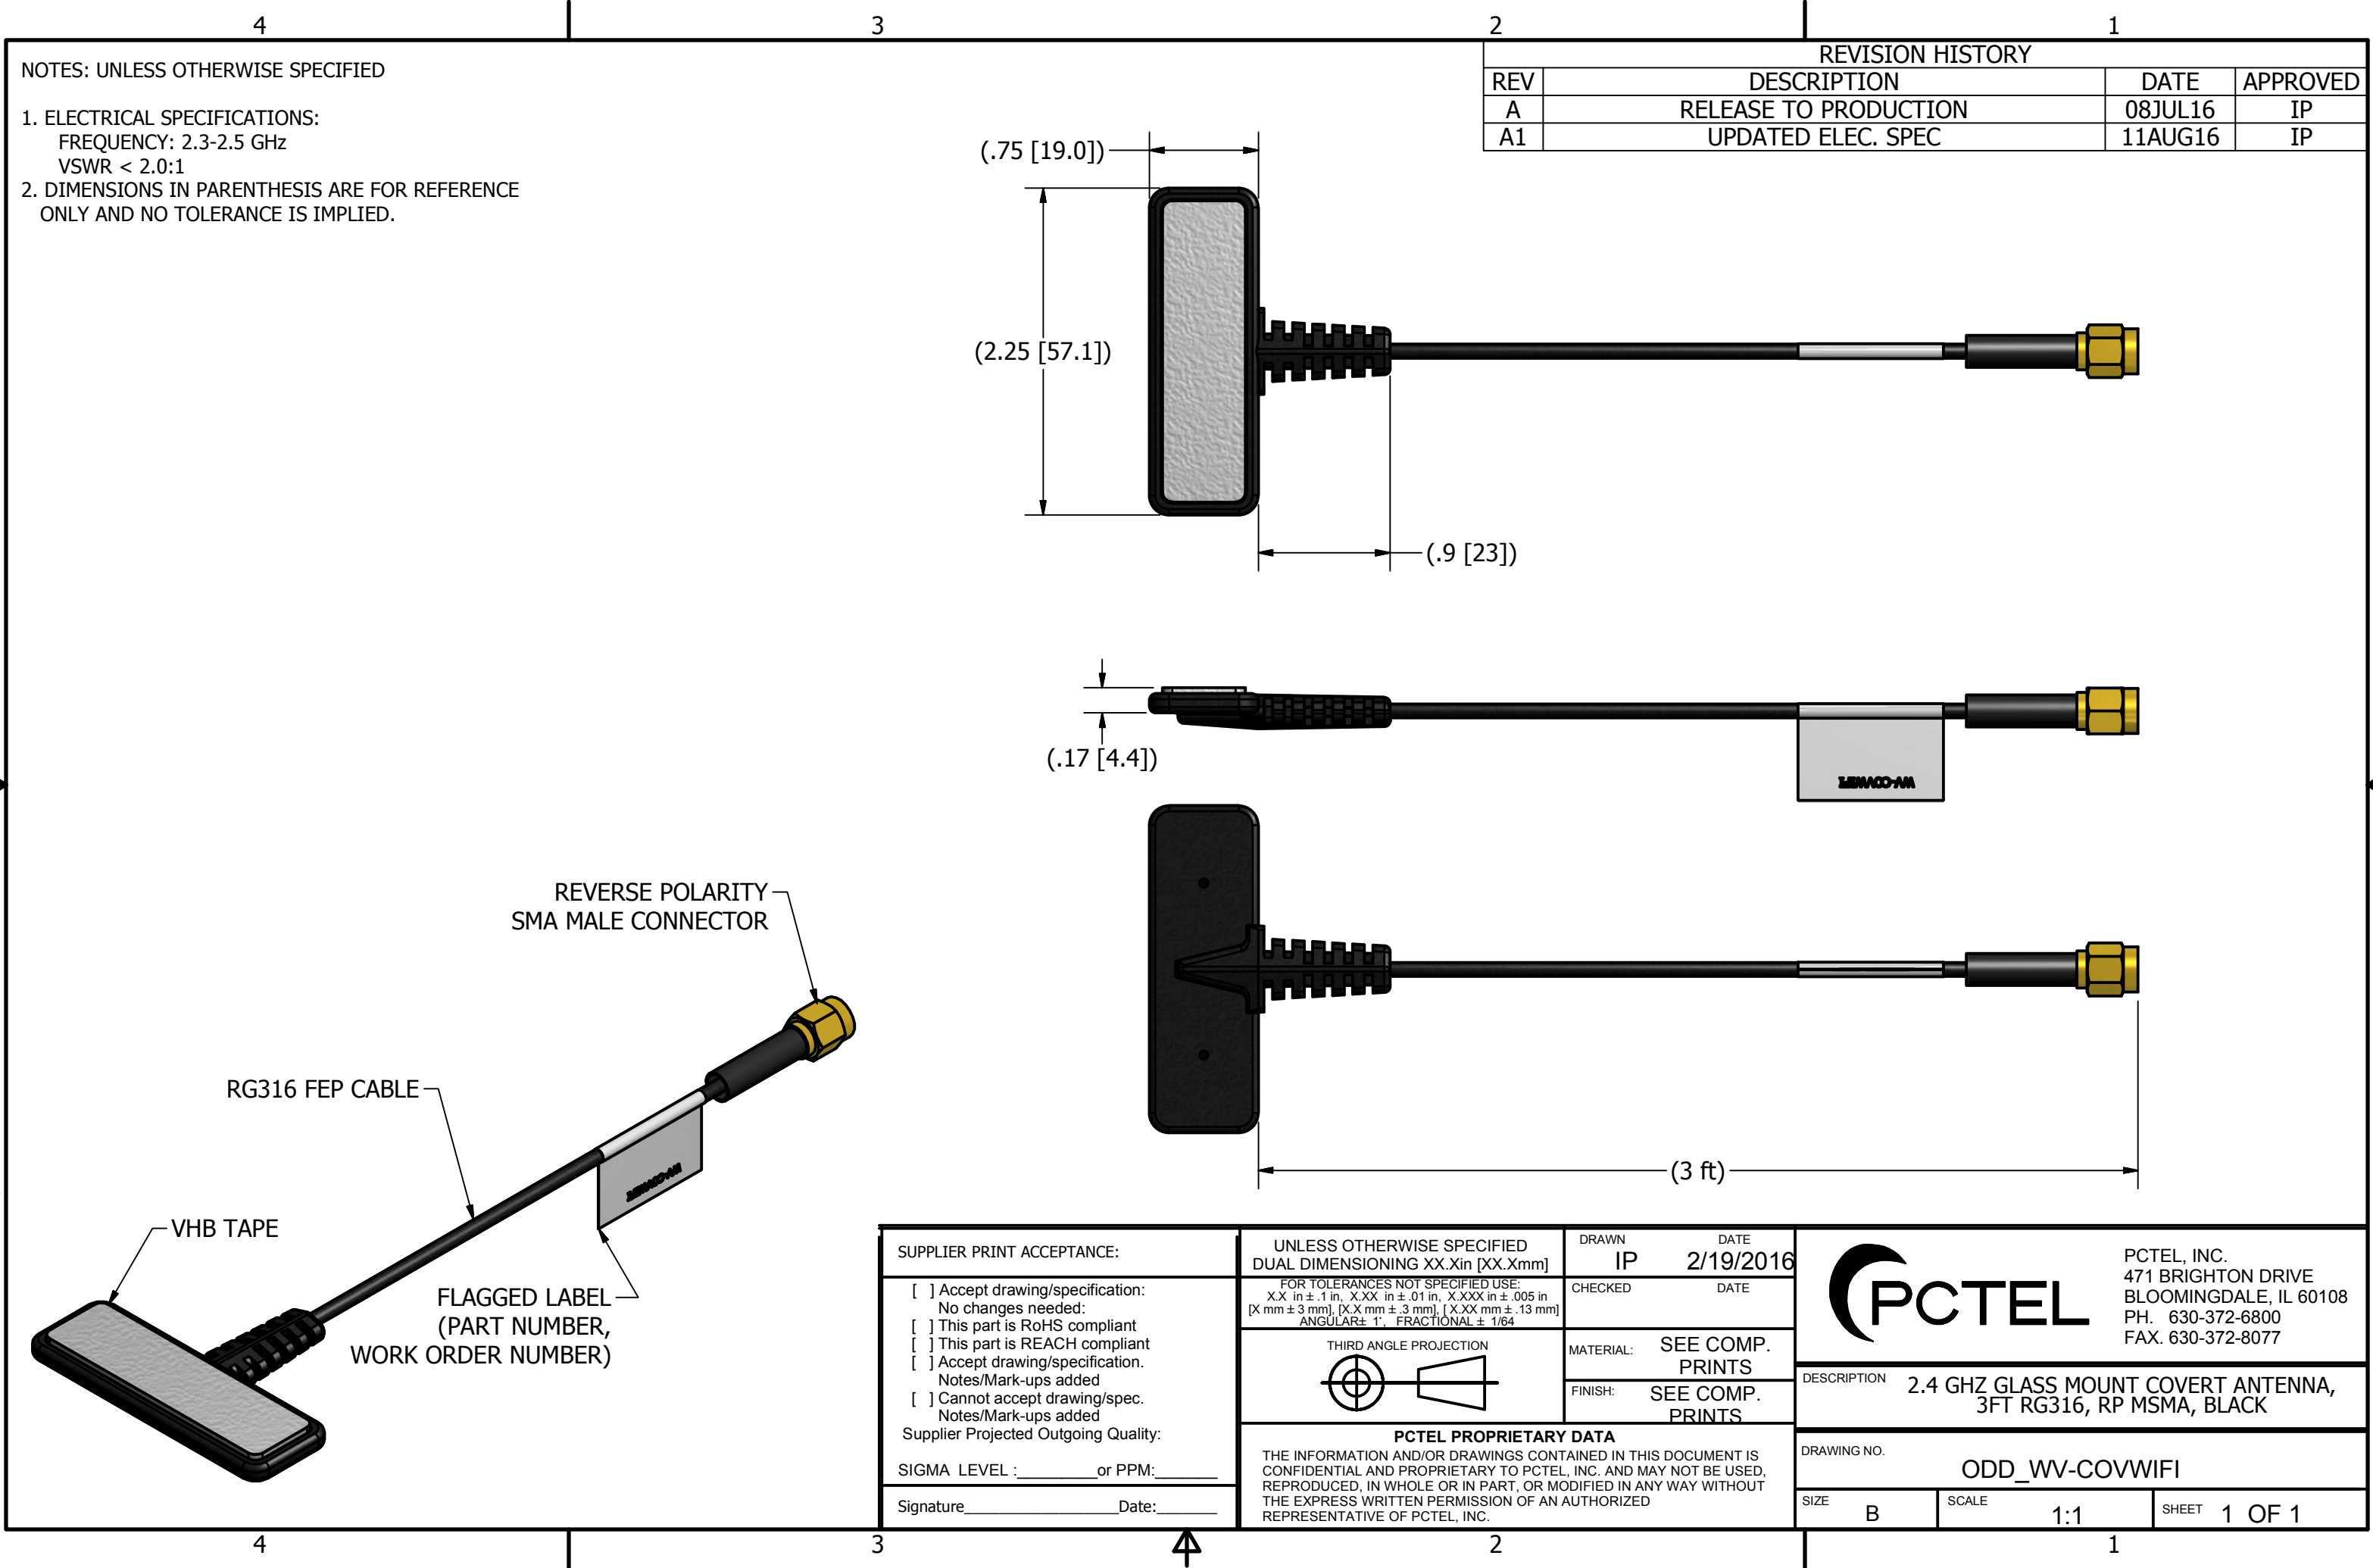


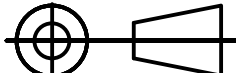

NOTES: UNLESS OTHERWISE SPECIFIED

- 1. ELECTRICAL SPECIFICATIONS:
FREQUENCY: 2.3-2.5 GHz
VSWR < 2.0:1
- 2. DIMENSIONS IN PARENTHESIS ARE FOR REFERENCE ONLY AND NO TOLERANCE IS IMPLIED.

REVISION HISTORY			
REV	DESCRIPTION	DATE	APPROVED
A	RELEASE TO PRODUCTION	08JUL16	IP
A1	UPDATED ELEC. SPEC	11AUG16	IP

SUPPLIER PRINT ACCEPTANCE:		UNLESS OTHERWISE SPECIFIED DUAL DIMENSIONING XX.Xin [XX.Xmm]		DRAWN IP		DATE 2/19/2016		 PCTEL, INC. 471 BRIGHTON DRIVE BLOOMINGDALE, IL 60108 PH. 630-372-6800 FAX. 630-372-8077					
☐ Accept drawing/specification: No changes needed: ☐ This part is RoHS compliant ☐ This part is REACH compliant ☐ Accept drawing/specification. Notes/Mark-ups added ☐ Cannot accept drawing/spec. Notes/Mark-ups added Supplier Projected Outgoing Quality: SIGMA LEVEL : _____ or PPM: _____ Signature _____ Date: _____		FOR TOLERANCES NOT SPECIFIED USE: X.X in ± .1 in, X.XX in ± .01 in, X.XXX in ± .005 in [X mm ± 3 mm], [X.X mm ± .3 mm], [X.XX mm ± .13 mm] ANGULAR ± 1°, FRACTIONAL ± 1/64		CHECKED		DATE							
		THIRD ANGLE PROJECTION 		MATERIAL: SEE COMP. PRINTS		FINISH: SEE COMP. PRINTS							
		PCTEL PROPRIETARY DATA				DESCRIPTION				2.4 GHZ GLASS MOUNT COVERT ANTENNA, 3FT RG316, RP MSMA, BLACK			
		THE INFORMATION AND/OR DRAWINGS CONTAINED IN THIS DOCUMENT IS CONFIDENTIAL AND PROPRIETARY TO PCTEL, INC. AND MAY NOT BE USED, REPRODUCED, IN WHOLE OR IN PART, OR MODIFIED IN ANY WAY WITHOUT THE EXPRESS WRITTEN PERMISSION OF AN AUTHORIZED REPRESENTATIVE OF PCTEL, INC.				DRAWING NO.				ODD_WV-COVWIFI			
						SIZE		B		SCALE		1:1	